THE DISBURSEMENT LIST
IS AVAILABLE IN
THE CONTROLLER'S
OFFICE

MEMORANDUM

CITY OF ROSEVILLE

BUILDING DEPARTMENT

TO: **Stephen Truman, City Manager**

FROM: **Glenn Sexton, Building Director**

DATE: **July 31, 2007**

RE: **18001 Delaware**

Mr. George Figlioli, owner of the above reference property, is seeking approval from Mayor and Council to split the property into two 50 foot wide lots. Schedule 1800 of ordinance 1202 requires approval from Council for all lot splits less than 55 feet in width.

At the present time the lot is 100' wide and 195' deep. There is a single family home with a small shed located on the east half of the lot. The existing home would have only twelve feet of side yard, four feet on the west and eight feet on the east. The minimum required side yard setback is fourteen feet with the least dimension of four feet. The sewer lead for the existing house is located west of the proposed lot line. If this is found to be in good condition, it can be used for the new house and a new lead installed for the existing house. The petitioner plans to make the newly created lot available for construction of a single family home.

A review of the other lots on Delaware Street finds that the majority of the lots have been split into 50' lots.

It is recommended by the Building Department that the split be approved based upon the fact that the majority of lots on the street have been split in the same manner. It is further recommended that the following stipulations are required:

1. Install a catch basin in the northeast corner of Lot 47, with a wye for the sump lead for the new dwelling, and to be tapped into the City catch basin on Delaware.

2. Lot Split fees paid to Assessors office prior to split.

3. All taxes must be up to date at time of split.

NOTICE OF PUBLIC HEARING

ROSEVILLE CITY COUNCIL

A Public Hearing will be held by the City Council of the City of Roseville, in the Civic Center Council Chambers, 29777 Gratiot Avenue (V. F. W. Memorial Drive Entrance), on

TUESDAY, AUGUST 14, 2007

7:00 P.M.

IN CONNECTION WITH THE FOLLOWING REQUEST:

PERMISSION TO SPLIT PARCEL #14-08-453-030 INTO TWO (2) LOTS, BOTH TO BE 50 FT. BY 200 FT. PROPERTY LOCATED ON THE EAST SIDE OF DELAWARE BETWEEN UTICA ROAD AND GALLOWAY.

TAKE NOTICE THAT said request involves PERMISSION BY CITY COUNCIL and NOT an amendment of the Code of Ordinances of the City of Roseville. Owners of record of all real property within 100 feet of the property in question (as shown on the last assessment roll) will receive a notice of this hearing. However, hearing of this appeal is not limited to those receiving copies of this notice. If you know of any neighbor or affected property owner, who, for any reason, has failed to receive a copy, it would be appreciated if you would inform them of this hearing.

If you are unable to appear in person or by agent and would care to submit your comments in writing, please feel free to do so.

All petitions or correspondence for or against the request must be filed in the City Clerk's Office by 4:30 p.m. on the Friday prior to the meeting date.

PLEASE NOTE: If you are not the owner or land contract purchaser of the premises to which this notice was addressed, please forward this notice to the owner or land contract purchaser, if known to you.

CITY OF ROSEVILLE

GLENN SEXTON
DIRECTOR OF BUILDING
AND INSPECTION

GS/tjh

LOTS 220-238
403
GLENHUR
405
WEXFORD
ROSEVILLE ESTATES SUB.
401
EASTLAND
453
DELAWARE
454
JUNCTION LITTLE FARMS ANNEX
UTICA RD.
BIRMINGHAM
455
JOHN J. QUINKERT SUB.
426
QUINKERT
GALLOWAY
GRATIOT
LITT
476
12 MILE RD.
12 MI RD

City Of Roseville
Land Division Application

Applicant ***must*** answer all questions and include all attachments, or this application will be returned for completion. The application shall be submitted to the City of Roseville, 29777 Gratiot, PO Box 290, Roseville, Michigan 48066.

Approval of a land division is ***required before*** the property may be sold, when the new parcel will be less than 40 acres. This does not pertain to instances involving simple property line adjustment.

Please note ***Effective April 25, 2006*** a fee will be due to the Assessors office for property splits/combinations in the amount of $200 per resulting parcel or $200 per parcel combined once the application is approved.

1. Location Of Parent Parcel To Be Divided:
Address: 18001 Delaware
Parent parcel identification number(s): 14-08-453-030
Attach legal description of parent parcel.

2. Property Owner Information (including proof of ownership):
Name: [redacted] Daytime Phone #: [redacted]
Address: [redacted]
City, State, Zip: [redacted]

3. Applicant Information (if not the property owner):
Contact person's name: Ed Martin Daytime Phone #: 586 322-2221
Business Name: ReMax Suburban
Address: 43599 Schoenherr Ste 100
City, State, Zip: Sterling Hts MI 48313

4. Description Of Proposed Division:

A. Number of new parcels: 1 new parcel, 2 parcels total

B. Intended use (residential, commercial, etc.) Residential

C. The division of the parcel provides access to an existing road by: (check one)

✓ Each new division has frontage on an existing public road.

A new public road and proposed road name: _____

A new private road or easement and proposed road name: _____

A recorded easement (driveway). (Cannot service more than one potential site.).

D. Attach a legal description of the proposed new road, or driveway easement.

E. Attach a legal description for each proposed new parcel.

5. Required Attachments:

A. A survey by a professional surveyor at a scale of 20:1 (under 3 acres) or 100:1 (3 acres or more) of proposed division(s) of parent parcel. **Two copies required.**

The Survey Must show:

(1.) Dated, north arrow, scale and name of individual or firm responsible for completion of survey.
(2.) Current Boundaries.
(3.) All previous divisions made after March 31, 1997 (Indicate when made or none).
(4.) The proposed division(s).
(5.) Dimensions of the proposed division(s).
(6.) Existing and proposed road/easement right-of-way.
(7.) Easements for public utilities from each parcel to existing public utility facilities.
(8.) Any existing improvements.
(9.) Zoning designation of all proposed parcels.
(10.) Proposed method of storm water drainage.

B. Proof that all due and payable taxes and installments of special assessments pertaining to the land proposed to be divided have been paid in full.

6. Improvements:

Attach a description of any existing improvements which are on the parent parcel or indicate none.

7. AFFIDAVIT allowing permission for local municipality, county, and state officials to enter property for inspections:

I agree that all foregoing statements on this application are true and correct, and if found to be otherwise, the application and the city's approval thereof will be rendered null and void, I also agree to comply with the conditions and regulations provided with this parent parcel. Further, I agree to give permission for officials of the City of Roseville, the County of Macomb, and the State of Michigan to enter the property where this parcel division is proposed, for purposes of inspection to verify that the information on the application is correct, at a time mutually agreed upon with the applicant. I understand this is a parcel division which conveys only certain rights under the applicable local land division ordinance, the zoning ordinance, and the State Land Division Act (formerly the Subdivision Control Act, P.A. 288 of 1967, as amended, particularly by P.A. 591 of 1996, MCL 560.101 et. Seq.) and does not include any representation or conveyance of rights in any other statute, building code, zoning ordinance, deed restriction or other property rights.

Finally, I understand that zoning, local ordinances, and state acts may undergo change in the future. In the event that this division is approved, I agree that the divisions made as a result of this application must comply with any new requirements; that is, that I must apply for division approval again, unless deeds, land contracts, leases or surveys representing the approved divisions are recorded with the Macomb County Register of Deeds, or the division is built upon before the changes to the aforementioned laws, acts, or ordinances are made.

PROPERTY OWNER'S SIGNATURE: [redacted]

DATED: 7-28-07

RCPT 656464
7-19-07.

City of Roseville
Land Division Inquiry

Name: [redacted]

Daytime phone number: [redacted]

Parcel number: 14-08-453-030

Current lot size: 100' WIDE X 195' DEEP

How many lots do you want to create: 2

What lot size(s) do you want to create: 50' WIDE X 195' DEEP

Are there any improvements on the property: NO

If so draw a diagram below with dimensions showing where the improvements are on the lot and how you would like to split it.

Assessor's Comments:
Lot can be split
Building Dept Comments:
Needs approval by Council for 50' wide lots (No variance needed)

SURVEY PLAN

PROPOSED DIVISION

LEGAL DESCRIPTION

EXISTING PARCEL: WEST 1/2 LOT 46 AND EAST 1/2 LOT 47, COMBINED
PROPOSED DIVISION: EAST 1/2 LOT 47 OF JUNCTION LITTLE FARMS ANNEX, CITY OF ROSEVILLE, MACOMB COUNTY, MICHIGAN
REMAINING PARCEL: WEST 1/2 LOT 46 OF JUNCTION LITTLE FARMS ANNEX, CITY OF ROSEVILLE, MACOMB COUNTY, MICHIGAN.

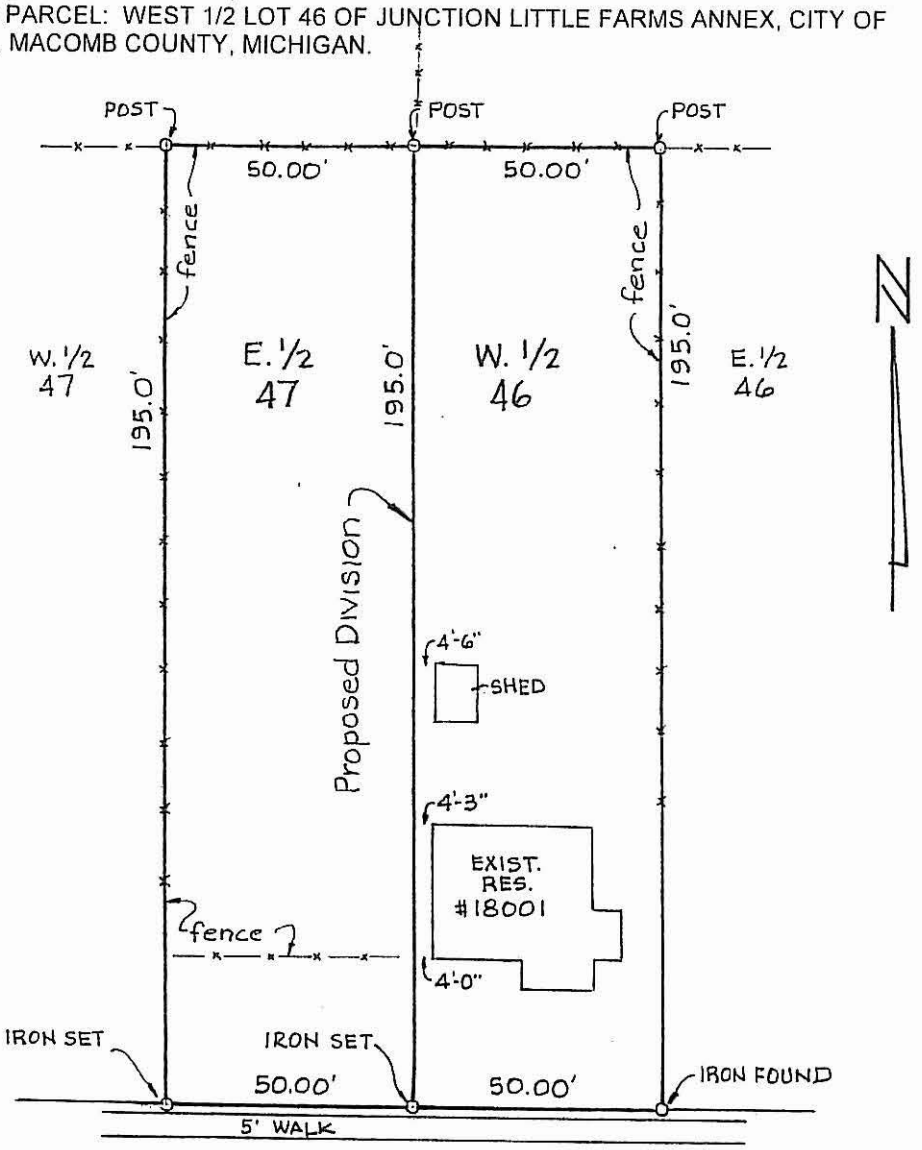

DELAWARE AVE. 50' R.O.W.

STATE OF MICHIGAN
WILLIAM J. COULTER
LAND SURVEYOR
NO. 14760
REGISTERED LAND SURVEYOR

SURVEY CERTIFIED TO:

[redacted]

DATE 7-6-07 SCALE 1" = 30'

COULTER and ASSOCIATES, INC.
REGISTERED LAND SURVEYORS & ENGINEERS
48191 BLUEBIRD
SHELBY TWP., MI 48317
PH # (810) 739-4947
FAX # (810) 739-4528

JOB NO. 07-070

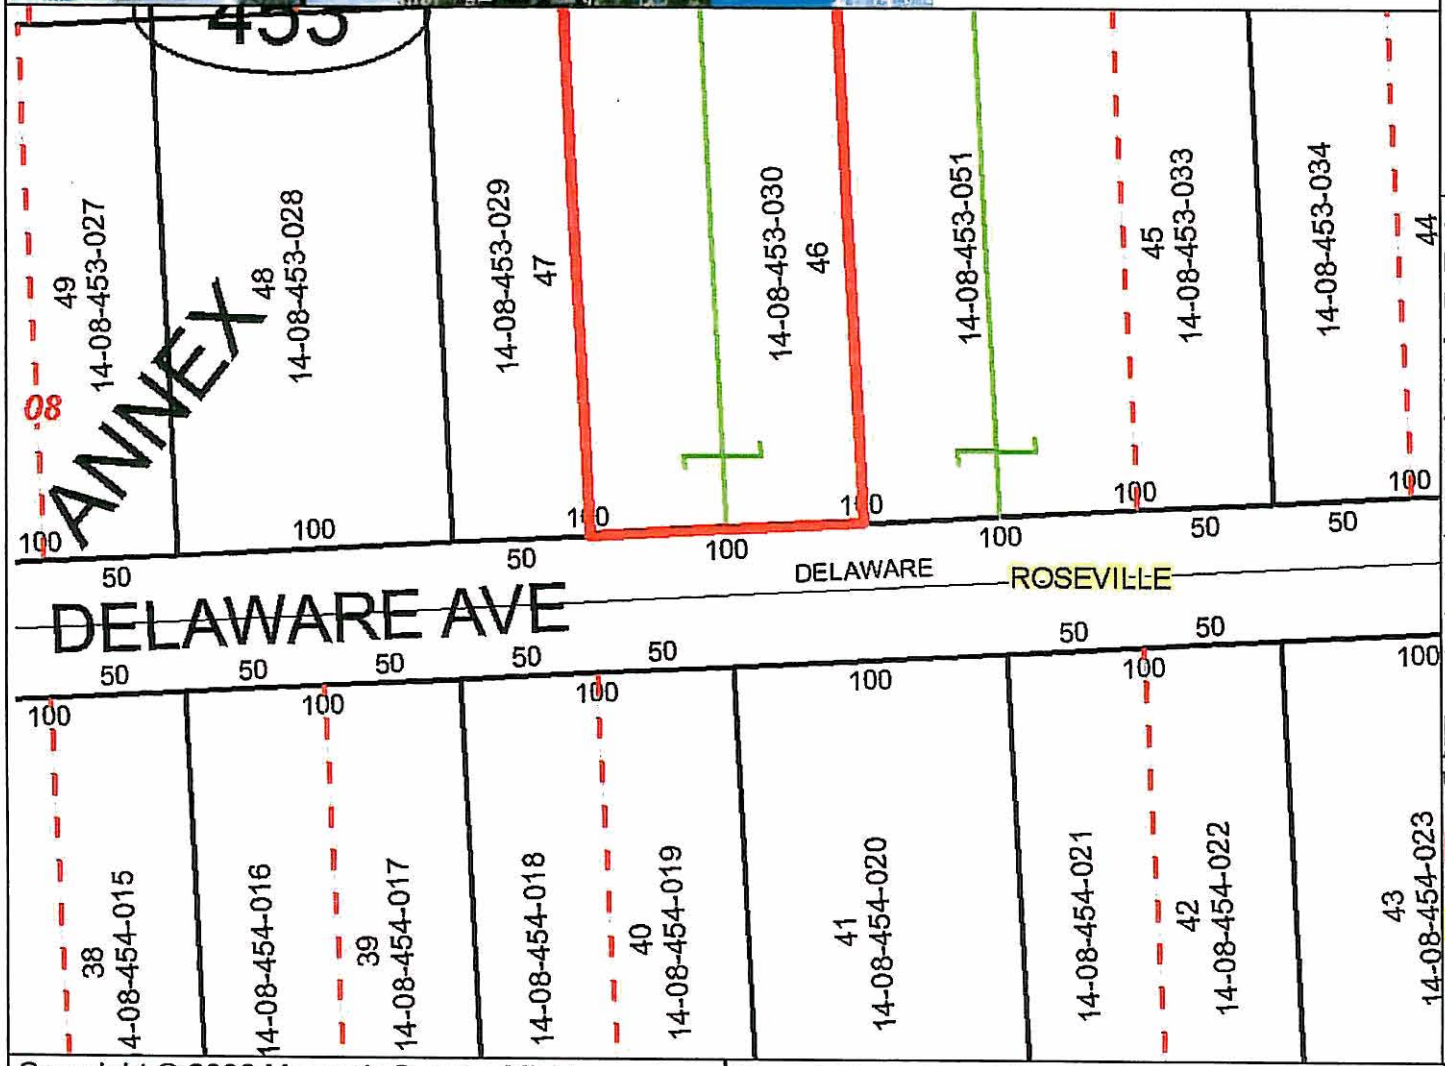

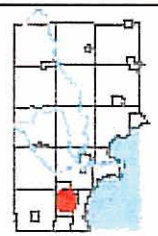

Legend

Parcel Lines

CODE

- Parcel Line
- Combine Line
- Parcel Split

Parcel Lines - Miscellaneous

CODE

- Block Group Numbers
- Miscellaneous
- Parcel Combine Hooks
- Traverse Line
- Parcel Lines - Historical Reference
- Tax Parcels
- Plats Subs and Condos
- Survey System - Corner Points
- PLSS Sections
- Roads
- Municipal Boundaries
- Rivers Stream and Drains
- Lakes Ponds and Basins
- Buffer Parcels

Copyright © 2006 Macomb County, Michigan

Macomb County Parcel Mapping Server

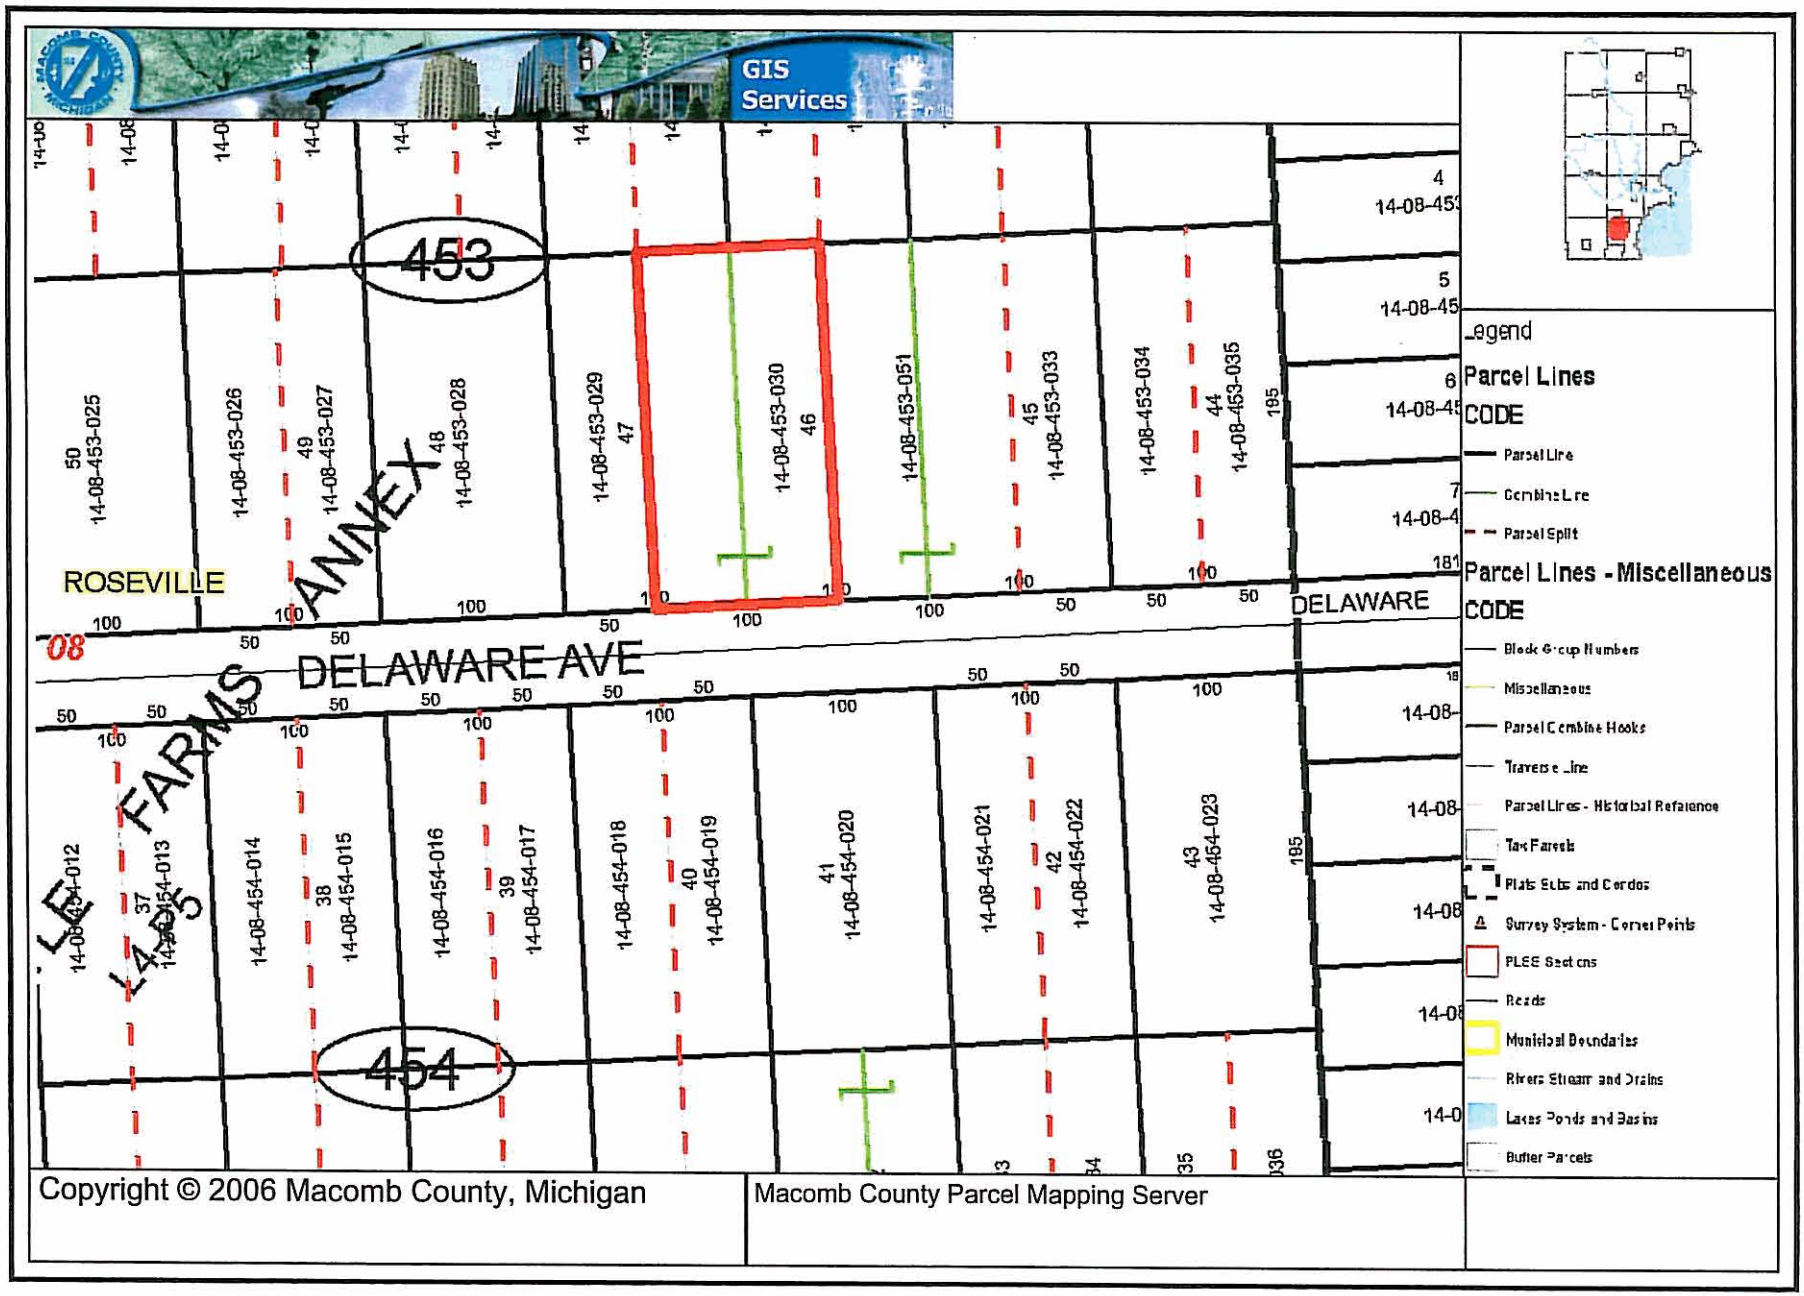

Copyright © 2006 Macomb County, Michigan

Macomb County Parcel Mapping Server

MACOMB COUNTY
MICHIGAN

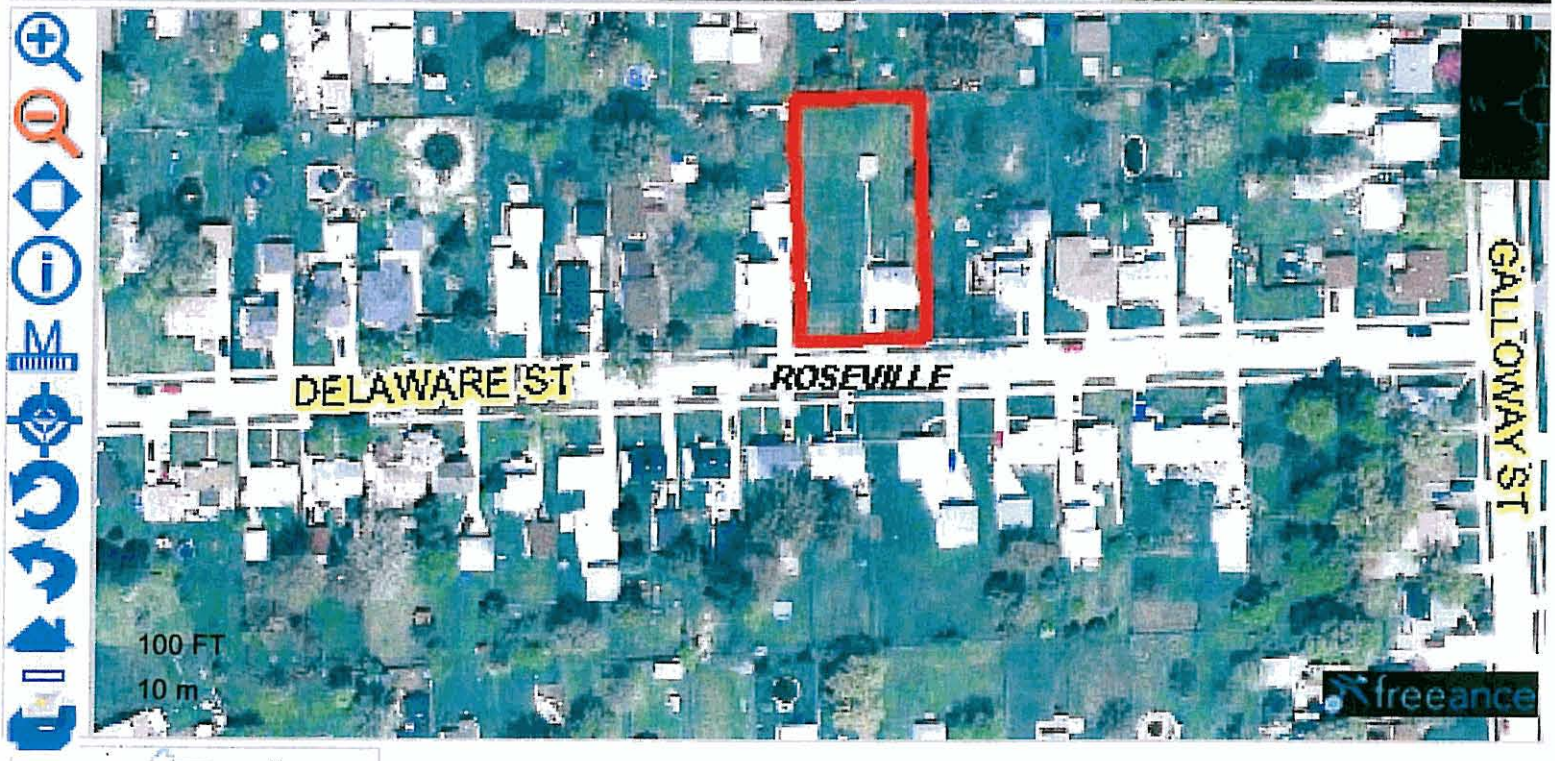
DELAWARE ST
ROSEVILLE
GALLOWAY ST
100 FT
10 m
freeance

MACOMB COUNTY
MICHIGAN

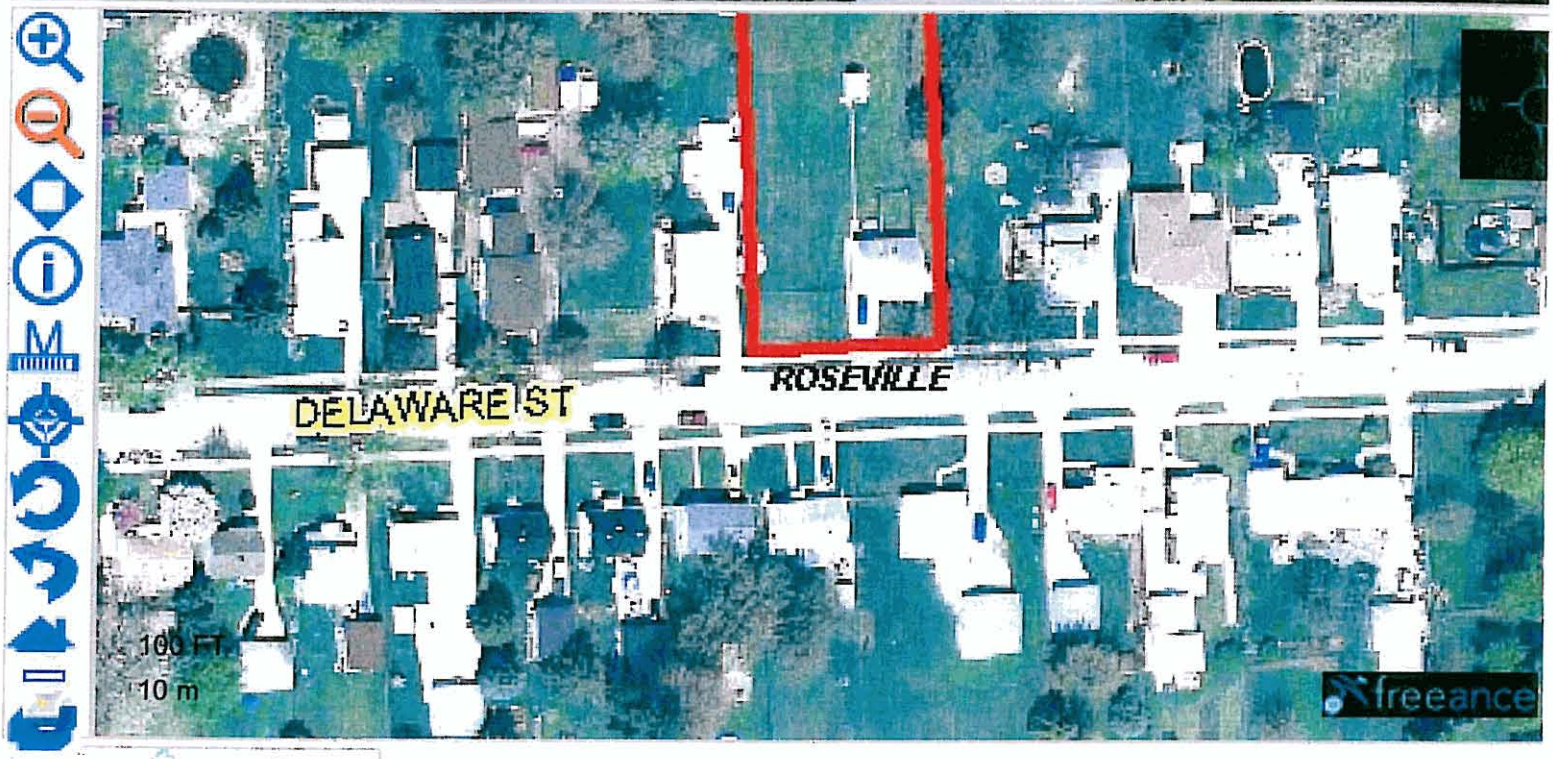
DELAWARE ST
ROSEVILLE
100 FT
10 m
freeance

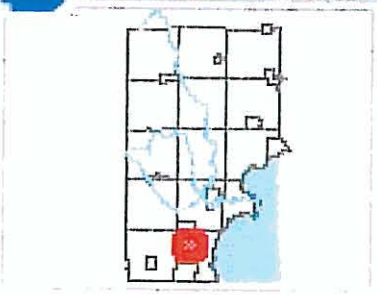

Additional Pages
General/Sales
Buildings
Images/Sketches

Related Details...
Tax Information
Building Department
Sp. Assessment
Miscellaneous Receivables
Animal License

Back to Main

collapse the menu

Click this button to collapse the above menu to the top of the screen.

Main > Assessing > Property and Land Search > Results > Details > Image/Sketch

Image/Sketch for Parcel: 14-08-453-030

Caption: R001

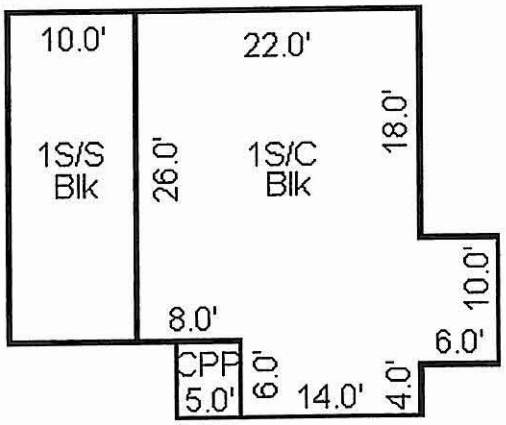

Sketch by Apex IV™

Att. #2

BLOCK PARTY INFORMATION

Block Party to be held Sept 15 (date), from 12 PM (time) until 10 PM

on Lowell Street, between Maple & Edwards

Contact Person(s): [redacted] (name) [redacted] (phone)

***Must include a contact person's cell phone number, which can be used to reach someone during the block party:** [redacted]

SCHEDULED ACTIVITIES: Please list planned activities and times (even if tentative), for example children's games from 1-2 p.m., adult games from 3-4 p.m., picnic/barbecue from 4:30 to 6:30 p.m., live band from 7-9 p.m., clean-up 9-10 p.m. Please indicate times of any amplified music, whether live or recorded.

Barricades up AT → 12PM

↓

MEET & Mingle → 12 - 4:30 pm

↓

Dinner → 4:30 - 6:30 pm

↓

MINGLE → 6:30 - 10 pm

Barricades down AT → 10pm

Band a possability

Upon approval by City Council, this form will be stamped "APPROVED" and sent back to the requesting party. It is the responsibility of the requesting party and/or contact person(s) to distribute copies of this "approved" information form to neighbors on adjacent street(s).

ignatures represent 28 houses out of a total of 36 homes on the

Holy Innocents-St. Barnabas Parish
26100 Ridgemont
Roseville, MI 48066
(586) 777-7543

August 9, 2007

Mr. Stephen A. Truman
City Manager
City of Roseville
29777 Gratiot Avenue
Roseville, MI 48066

Dear Mr. Truman:

The purpose of this letter is to formally request that Holy Innocents be included on the August 14, 2007 City Council Agenda. Holy Innocents Parish is holding a Hoe Down in lieu of a festival on September 14th & 15th.

The Hoe Down activities will be as follows:

Big Raffle	Basket Raffle	50/50 Raffle
Bingo	Food Tent	Beer Tent
Entertainment	Kid's Games	Chicken Drop Bingo
Texas Hold'em	Pony Rides	Petting Zoo
Bonfire	Mechanical Bull	Trackless Train Rides

The hours of operation are:

Friday, September 14th	6:00pm - 11:30pm
Saturday, September 15th	12:00pm - 11:30pm

I hope this brief summary will give you the necessary information regarding our 2007 Holy Hoe Down. We respectfully ask the City of Roseville to waive charges associated with conducting this event.

We appreciate your attention to this matter and look forward to many years of continued community service. If you have any questions, please contact the Rectory at 777-7543 or Michelle Glandon at [redacted]

Sincerely,

Michelle Glandon
Hoe Down Chairperson

Notified 8-23-07 SB

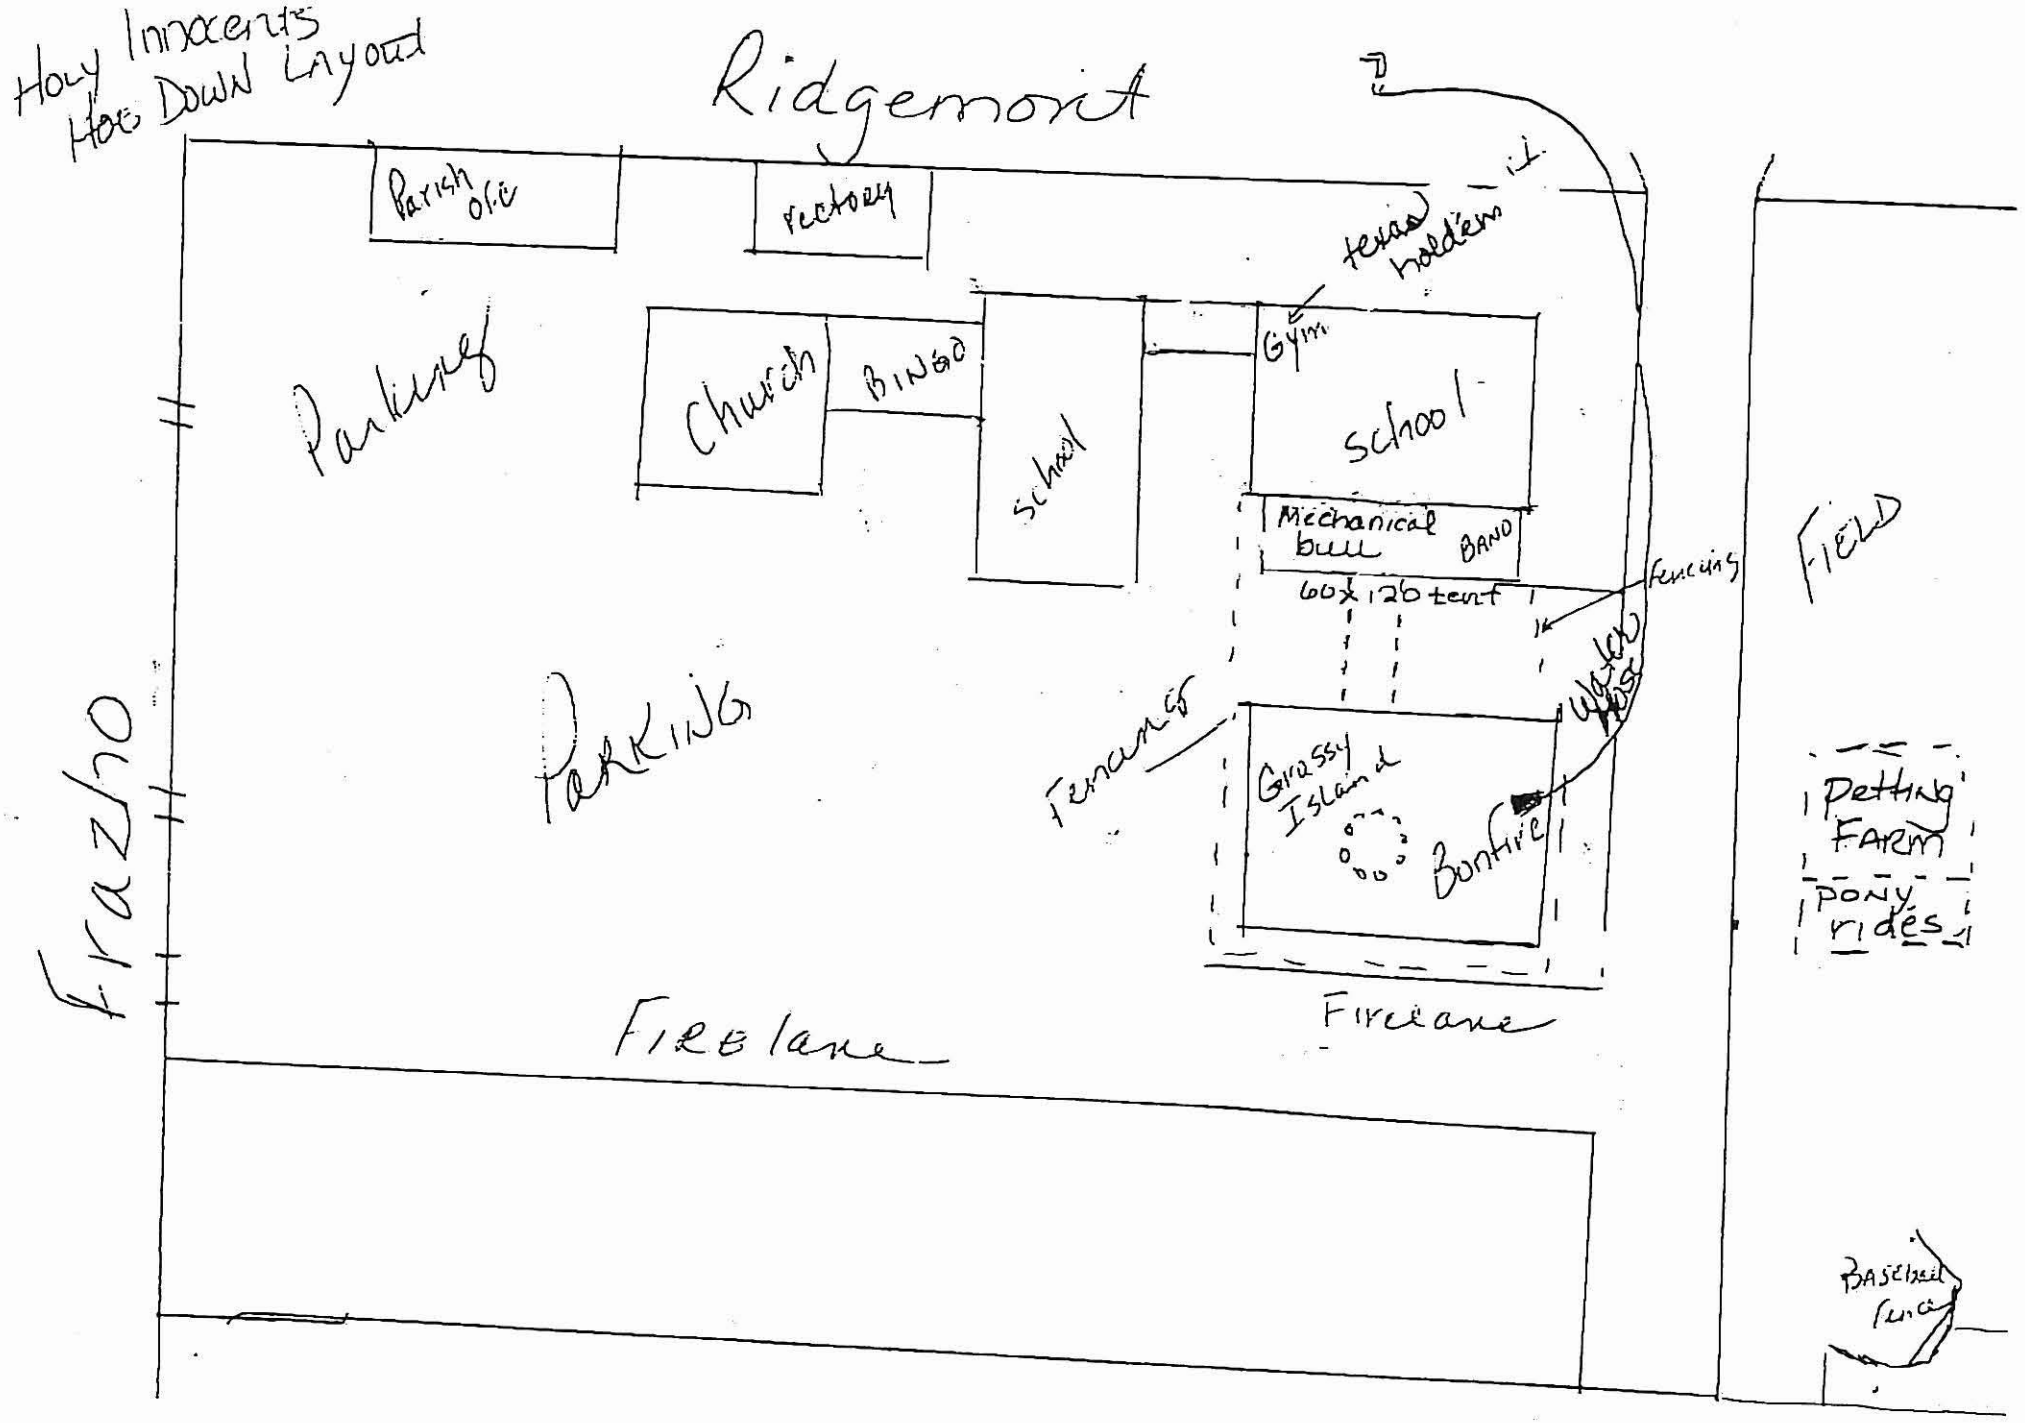
Holy Innocents
Hoe Down Layout
Ridgemont
Parish Ofc
rectory
Parking
Church
BINGO
school
texas holdem
Gym
school
Mechanical bull
BAND
60x126 tent
fencing
FIELD
Fraziho
Parking
Fencing
Grassy Island
Bonfire
Petting Farm
pony rides
Firelane
Firelane
Baseball fence

Called 8-23-07

INTER-OFFICE MEMO

TO: Rick Heinz
Glenn Sexton
Craig Robertson, Fire Marshal

FROM: Steve Truman

DATE: August 10, 2007

SUBJECT: Holy Innocents Hoe Down
September 14 & 15, 2007

==========

Holy Innocents Church is requesting to conduct a Hoe Down in place of their annual festival on the church grounds September 14 & 15, with waiver of fees. A list of activities and a site plan are attached.

Please review the request and submit a recommendation to the Manager's Office by Friday, August 17.

yk

att.

INTER-OFFICE MEMO

TO: Rick Heinz
Glenn Sexton
Craig Robertson, Fire Marshal

FROM: Steve Truman

DATE: August 10, 2007

SUBJECT: Holy Innocents Hoe Down
September 14 & 15, 2007

==========

Holy Innocents Church is requesting to conduct a Hoe Down in place of their annual festival on the church grounds September 14 & 15, with waiver of fees. A list of activities and a site plan are attached.

Please review the request and submit a recommendation to the Manager's Office by Friday, August 17.

yk

att.

APPROVED
ROSEVILLE FIRE DEPARTMENT
FIRE MARSHAL DIVISION
SUBJECT TO

- [x] NOTATIONS
- [ ] FIELD INSPECTION
- [ ] CODE COMPLAINT

[redacted]

Emergency Vehicle Access must be Maintained.

ROSEVILLE POLICE DEPARTMENT

Inter-office Memo

TO: Steve Truman, City Manager

FROM: Deputy Chief Pachla MP

DATE: August 14, 2007

RE: Holy Innocents Hoe Down
September 14 & 15, 2007

The Police Department has reviewed the above request and have no objections to approving it as long as the sales are in compliance with all state and local laws.

I have had no complaints regarding traffic from last years event.

MP/hs

MEMORANDUM

CITY OF ROSEVILLE

BUILDING DEPARTMENT

TO: **Steve Truman, City Manager**

FROM: **Glenn Sexton, Building Director**

DATE: **August 15, 2007**

RE: **Holy Innocents Hoe Down**

Regarding the request from Holy Innocents Church to hold their Hoe Down September 14 & 15, 2007, we have reviewed our records and have no objection to the approval of this request.

We request that the following stipulation be included in the motion:

Electrical Inspection 24 hours prior to opening

[redacted]

May 26, 2007

Mr. Stephen A. Truman
City Manager
City of Roseville
29777 Gratiot
Roseville, MI 48066

RE: Inquiry About City of Roseville Owned Property
(Parcel # 1403151012)

Dear Mr. Truman:

I hope this correspondence finds you well.

While working on a project within the city of Roseville, I discovered through the assessor's office that the above-mentioned property is owned by the City of Roseville.

This parcel is critical to my project. In order to move forward I would like to meet with you and any other appropriate City officials to discuss my particular interest in this parcel and to learn of the City of Roseville's willingness to work with me toward my objective. I do not wish go into great detail within this correspondence, but I will say that my project would provide a source of long-term revenue for the City of Roseville.

I look forward to meeting with you and will contact your assistant Yvette Krellwitz to arrange a meeting that is convenient for you in the very near future. I look forward to our meeting and working with you and the City of Roseville.

Sincerely,

INTERNATIONAL OUTDOOR

Mike Berry
Director of Real Estate

18470 W. Ten Mile Road, Suite 100, Southfield, MI 48075

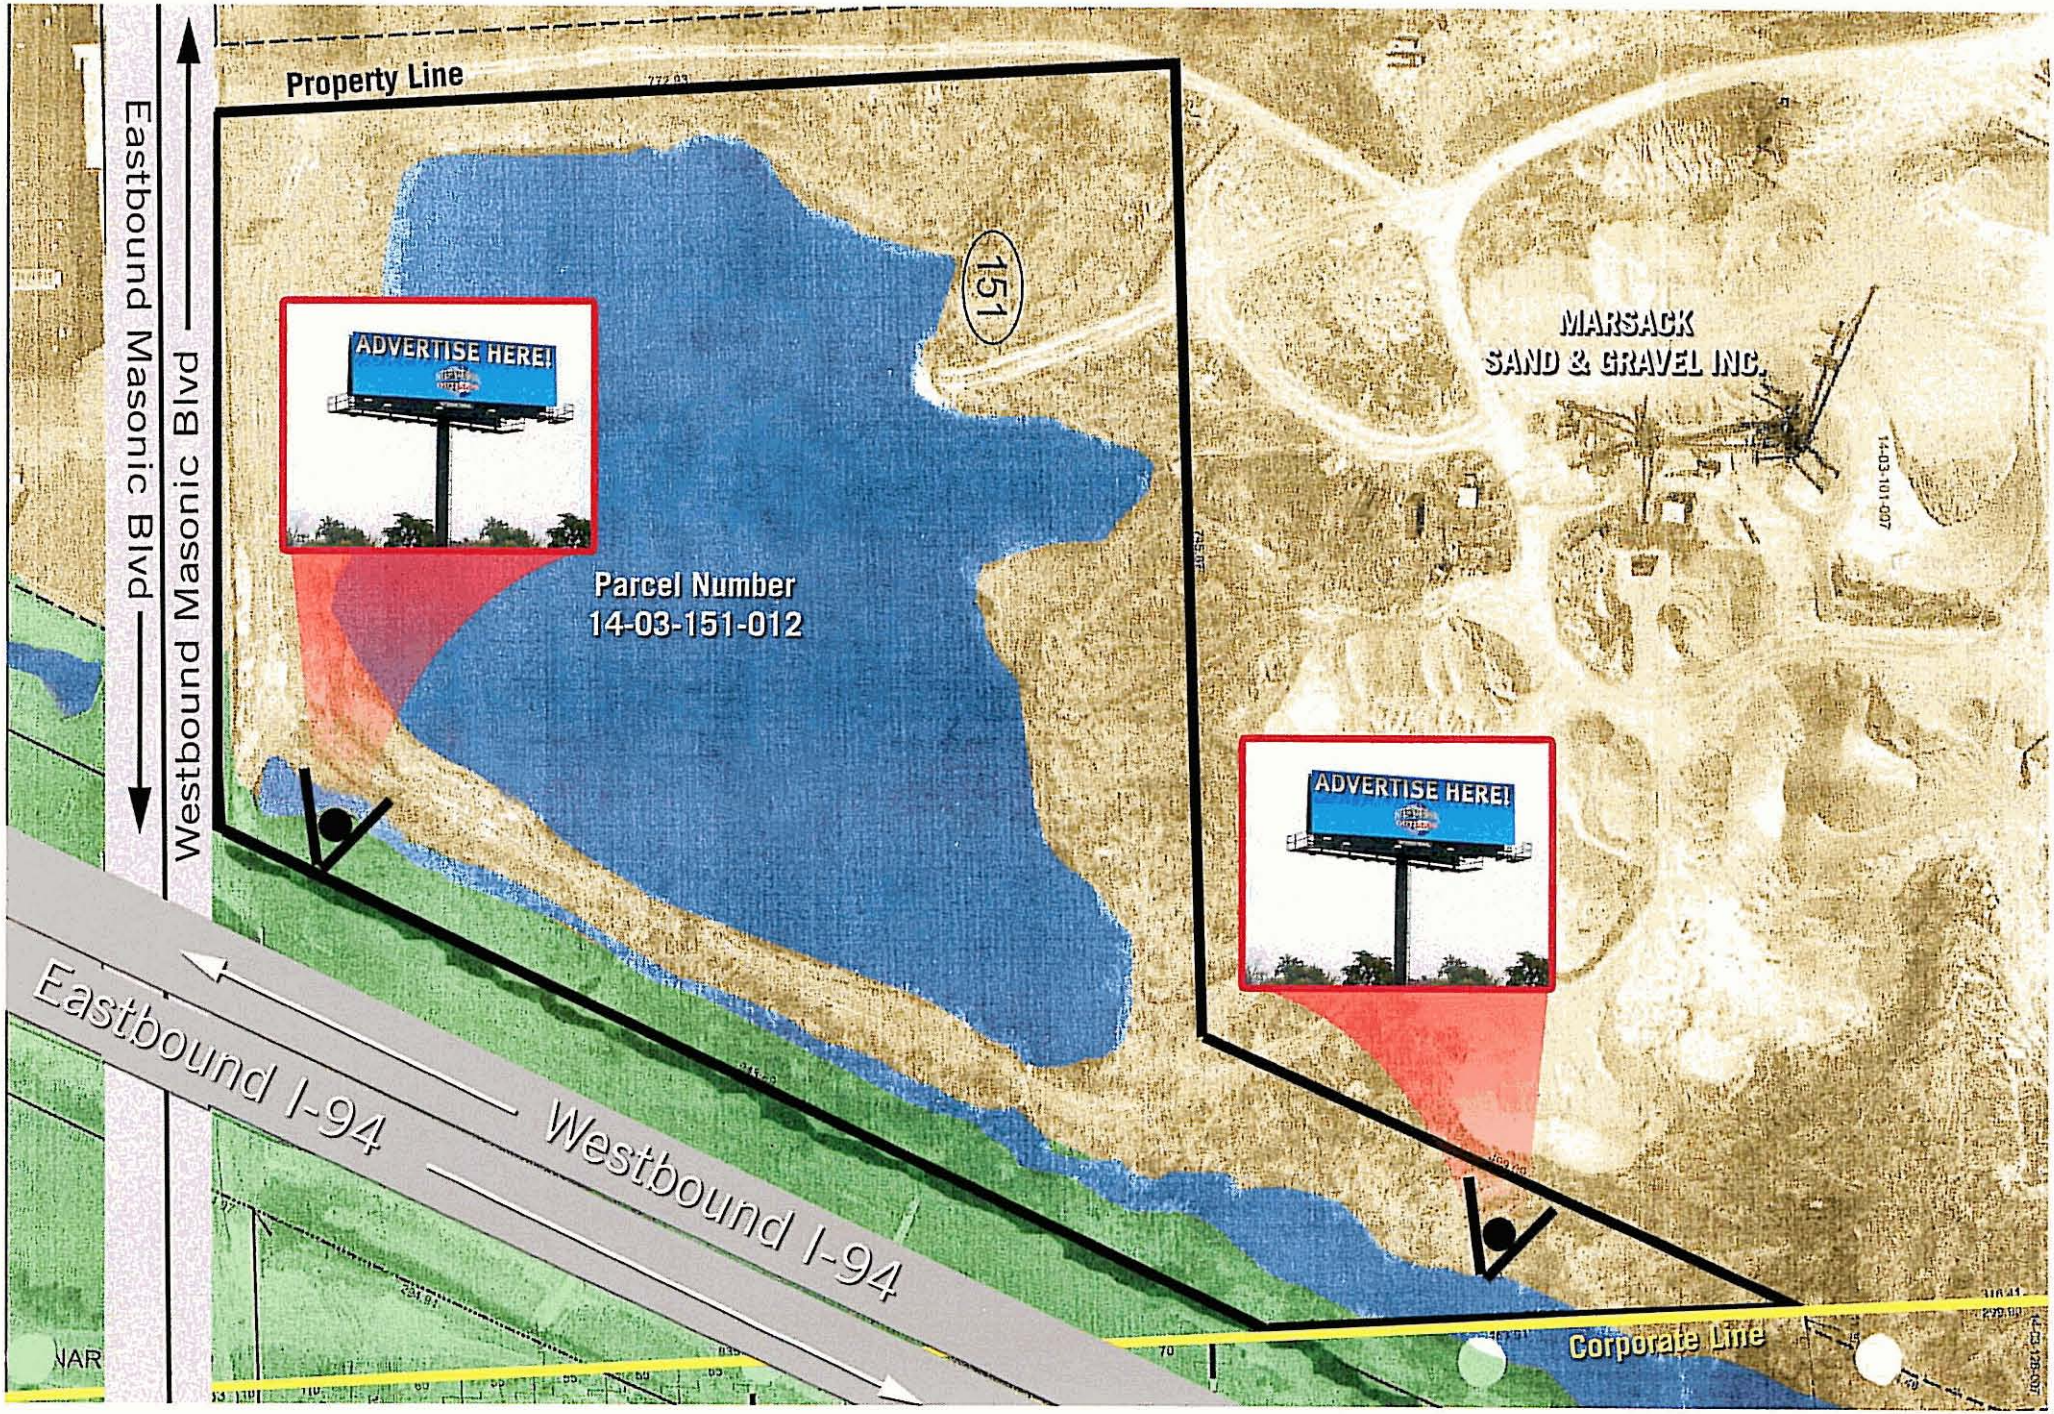
Property Line
ADVERTISE HERE!
Parcel Number
14-03-151-012
151
MARSACK
SAND & GRAVEL INC.
14-03-101-007
ADVERTISE HERE!
Eastbound Masonic Blvd
Westbound Masonic Blvd
Eastbound I-94
Westbound I-94
Corporate Line

Memorandum

To: Stephen Truman, City Manager

From: Peter Provenzano, Jr., City Controller/Assistant City Manager

Date: August 23, 2007

Re: **Replacement Partition Walls**
Parks and Recreation
Bid # 691-010708

Bid Due:	August 21, 2007 at 11:00 a.m. Local Time
Bid Advertised:	August 1, 2007, Macomb Daily
Present at Opening:	Peter Provenzano, Assistant City Manager Paul VanDamme, Purchasing Assistant Jill Cross, Administrative Assistant

Specifications were written for the purchase and installation of two (2) accordion partitions for the Parks and Recreation Building. Bid invitations were sent to 25 companies. Four (4) companies submitted quotes and five (5) companies submitted no bids.

The low bid was submitted from KerrAlbert of Fraser in the amount of $14.265.00. Mr. Tony Lipinski, Director of Parks and Recreation has reviewed the bid and notes the low bid meets specifications. The City has done business with KerrAlbert in the past in a satisfactory manner.

Therefore, it is recommended that the City accept the low bid submitted by **KerrAlbert** in the amount of **$14,265.00** for the purchase and installation of two (2) replacement accordion wall partitions for the Parks and Recreation Building. Contact my office should you have any questions.

/jc

Attachment

August 20, 2007

TO: Paul Van Damme

FROM: Tony Lipinski

RE: Replacement Partition Walls Bids

I have reviewed the bids for the Replacement Partition Walls for the Parks & Recreation Department and recommend approval of the lowest bid by Kerr Albert in the amount of $14,265.00. Kerr Albert's bid meets specifications.

Should you need more information please let me know.

cc:Steve Truman
Parks &Recreation Board

Partition Walls bid

ACCORDIAN
WALL PARTITIONS

BID # 691-010708
DUE 8/21/07

BIDDERS	**Total**		
Kerr Albert	**$ 14,265.00**		
Detroit Door and Hardware	$ 16,870.00		
AFC, Inc	$ 19,997.00		
Urbans	$ 21,300.00		
Brodart Co.	No Bid		
DEMCO	No Bid		
Ebco Co.	No Bid		
Gaylord Bros.	No Bid		
Highsmith	No Bid		
* Roseville Based Business			
Present at Bid Opening:	Peter Provenzano, Jr, Controller/Assist. City Mgr.		
	Paul VanDamme, Purchasing Assist.		
	Jill Cross, Admin Assist.		
Representatives From:			

ok S.T.

Memorandum

TO: Stephen Truman, City Manager

FROM: Peter Provenzano, Jr., Assistant City Manager/Controller

DATE: August 23, 2007

RE: **Asphalt Maintenance Program**
AEW Project # 100-382

Bid Due:	August 16, 2007; 11:00 A.M., Local Time
Bid Advertised:	Macomb Daily and Construction Trade Papers
Present at Opening:	Peter Provenzano, Jr., Controller/Assistant City Manager Jill Cross, Administrative Assistant Steven Wietecha, Engineering Scott Lockwood, AEW Engineering Reps from: ABC Paving, Cadillac Asphalt, LLC, and Florence Cement Co.

Specifications were written for the **Asphalt Maintenance Program, AEW #100-382**, by the Engineering Department. Bid quotations were received from six (6) companies with two (2) bids being rejected as not typed. Bids were read and reviewed by AEW Engineering.

The low bidder meeting specifications was submitted by Total Asphalt Paving, Inc. in the amount of $41,765.00. AEW has checked references for Total Asphalt Paving, Inc. and have found that they have completed similar projects in neighboring municipalities and note they have performed satisfactorily.

Therefore, based on the recommendation from AEW Engineering, it is recommended the low bid from **Total Asphalt Paving, Inc.** be accepted in the amount of **$41,765.00**

If additional information is required, please contact my office.

/jc

Attachments

ANDERSON, ECKSTEIN AND WESTRICK, INC.
51301 Schoenherr Road, Shelby Township, Michigan 48315
Civil Engineers • Surveyors • Architects 586-726-1234

August 20, 2007

Mr. Stephen Truman, City Manager
City of Roseville
29777 Gratiot Avenue
Roseville, Michigan 48066

Reference: 2007 Asphalt Maintenance Program
City of Roseville
AEW Project No. 100-382

Dear Mr. Truman:

On Thursday, August 16, 2007, (4) bids were received for the project referenced above. Our office has checked the bid tabulation and a copy is attached for your use. The low bidder is Total Asphalt Paving, Inc. with a total bid amount of $41,765.00.

We have checked the references for Total Asphalt Paving and found that they have completed similar projects in nearby communities and they have performed satisfactorily.

Based on our experience, availability of funds and bids submitted, we recommend the contract for the **2007 Asphalt Maintenance Program** be awarded to **Total Asphalt Paving, Inc.,** 12865 Thirty-One Mile Road, Romeo, Michigan 48095 in the amount of **$41,765.00**.

If you have any questions or need additional information, please advise.

Sincerely,

ANDERSON, ECKSTEIN AND WESTRICK, INC.

Scott Lockwood, PE

Enclosure

cc: Paul VanDamme, Purchasing
Steve Wietecha, Engineering

O:\100\100-382\Letters\recaward.doc

ANDERSON ECKSTEIN & WESTRICK
51301 SCHOENHERR ROAD
SHELBY TOWNSHIP, MICHIGAN 48315

BID TABULATION

AEW PROJECT NO.
100-382

* Project: 2007 Asphalt Maintenance Program
* Owner: **City of Roseville**
* Bid Date: August 16, 2007
* File O/100/100-382/INSP/BIDTAB.XLS

*Corrected by Engineer

NO.	WORK ITEM	QUANTITY	UNIT	Total Asphalt Paving, Inc. 12865 31 Mile Rd. Romeo, MI. 48095 586-752-9060 UNIT PRICE	AMOUNT	ABC Paving Company 2650 Van Horn Rd. Trenton, MI. 48183 734-676-2020 UNIT PRICE	AMOUNT	Florence Cement Company 12798 23 Mile Rd. Shelby Twp., MI. 48315 586-997-2666 UNIT PRICE	AMOUNT
1.	Bonds, Insurance and Initial Set-Up Expense (Max. 3% of Bid)	1.00	LS	300.00	300.00	2,500.00	2,500.00	100.00	100.00
2.	Audio-Visual Record of Construction Area	1.00	LS	3,000.00	3,000.00	3,500.00	3,500.00	3,000.00	3,000.00
3.	Cold Milling HMA Surface, Modified	1,000.00	SY	10.00	10,000.00	8.25	8,250.00	14.00	14,000.00
4.	Cold Milling Existing Driveway Lips	80.00	LF	15.50	1,240.00	12.00	960.00	25.00	2,000.00
5.	Pavement, Cleaning	1.00	LS	2,000.00	2,000.00	1,200.00	1,200.00	100.00	100.00
6.	Joint and Crack, Cleanout	600.00	LF	2.50	1,500.00	1.80	1,080.00	4.00	2,400.00
7.	Pavement Joint and Crack Repair, Detail 7	100.00	LF	17.00	1,700.00	11.00	1,100.00	19.00	1,900.00
8.	Hand Patching (HMA, 13A)	5.00	TON	325.00	1,625.00	435.00	2,175.00	200.00	1,000.00
9.	HMA, 13A (Top Course and Leveling Course)	165.00	TON	112.00	18,480.00	110.00	18,150.00	140.00	23,100.00
10.	Observation of Material and Work to be Performed (Crew Days)	480.00	$/DAY	4.00	1,920.00	6.00	2,880.00	7.00	3,360.00
					41,765.00		41,795.00		50,960.00

ANDERSON ECKSTEIN & WESTRICK
51301 SCHOENHERR ROAD
SHELBY TOWNSHIP, MICHIGAN 48315

BID TABULATION

AEW PROJECT NO.
100-382

* Project: 2007 Asphalt Maintenance Program
* Owner: **City of Roseville**
* Bid Date: August 16, 2007
* File O/100/100-382/INSP/BIDTAB.XLS

*Corrected by Engineer

				S & J Asphalt Paving Co. 39571 Michigan Ave. Canton, MI. 48188 734-721-4442					
NO.	WORK ITEM	QUANTITY	UNIT	UNIT PRICE	AMOUNT	UNIT PRICE	AMOUNT	UNIT PRICE	AMOUNT
1.	Bonds, Insurance and Initial Set-Up Expense (Max. 3% of Bid)	1.00	LS	2,000.00	2,000.00				
2.	Audio-Visual Record of Construction Area	1.00	LS	2,500.00	2,500.00				
3.	Cold Milling HMA Surface, Modified	1,000.00	SY	14.00	14,000.00				
4.	Cold Milling Existing Driveway Lips	80.00	LF	20.00	1,600.00				
5.	Pavement, Cleaning	1.00	LS	15,000.00	15,000.00				
6.	Joint and Crack, Cleanout	600.00	LF	2.50	1,500.00				
7.	Pavement Joint and Crack Repair, Detail 7	100.00	LF	10.00	1,000.00				
8.	Hand Patching (HMA, 13A)	5.00	TON	200.00	1,000.00				
9.	HMA, 13A (Top Course and Leveling Course)	165.00	TON	175.00	28,875.00				
10.	Observation of Material and Work to be Performed (Crew Days)	480.00	$/DAY	6.00	2,880.00				
					70,355.00				