Copies of the disbursement list are now available in the controller's office

Roseville Lions Club

[redacted]

11/09/09

To whom it may concern:

This is a request by the Roseville Lions Club to be placed on the City Council meeting agenda for November 24th, 2009. We will be requesting permission to solicit donations on the city streets December 11th, 2009 thru December 13th, 2009. The proceeds will be used to benefit our community services programs.

Please be advised that our President Gordie Farmer will be representing our club at this meeting.

If you have any questions please do not hesitate to contact our Secretary, Cathy Bartlett at [redacted]

Sincerely;

[redacted]

Cathy Bartlett, Secretary
Roseville Lions Club.

Notified 12-2-09

INTER-OFFICE MEMO

TO: Chief Mike Pachla

FROM: Steve Truman

DATE: November 11, 2009

SUBJECT: Lions Club
Solicit Donations
December 11 - 13, 2009

==========

We have received a request from the Lions Club to solicit donations on the city streets December 11 – 13 from dawn until dusk. The Lions Club is aware of the rules for soliciting established by City Council. Proceeds from this drive will be used to benefit community service programs.

Please review this request and submit a recommendation so this item may appear on the November 24th Council agenda.

att.

/yk

ROSEVILLE POLICE DEPARTMENT

Inter-office Memo

TO: Steve Truman, City Manager

FROM: Chief Michael Pachla

DATE: November 12, 2009

RE: Roseville Lions Club – Solicit Donations
December 11th, 12th, 13th, 2009

This Department has reviewed the request from the Roseville Lions Club to solicit donations on the city streets December 11th, 12th, and 13th, 2009 and does not have any objections.

MP/hs

MOTION MADE BY:_____

MOTION SECONDED BY:_____

TO ADOPT AN ORDINANCE OF THE CITY OF ROSEVILLE AMENDING THE CITY OF ROSEVILLE ZONING ORDINANCE BY ADDING SECTION 2316 TO PROVIDE FOR THE *GRATIOT AVENUE CORRIDOR OVERLAY ZONE*, APPLICABILITY, ACCESS MANAGEMENT STANDARDS, REVIEW PROCEDURE, REPEALER, SEVERABILITY, AND EFFECTIVE DATE.

CITY OF ROSEVILLE
MACOMB COUNTY, MICHIGAN
ORDINANCE NO._____

THE CITY OF ROSEVILLE ORDAINS:

TO ADOPT AN ORDINANCE OF THE CITY OF ROSEVILLE AMENDING THE CITY OF ROSEVILLE ZONING ORDINANCE BY ADDING SECTION 2316 TO PROVIDE FOR THE *GRATIOT AVENUE CORRIDOR OVERLAY ZONE*, APPLICABILITY, ACCESS MANAGEMENT STANDARDS, REVIEW PROCEDURE, REPEALER, SEVERABILITY, AND EFFECTIVE DATE.

Section 1. The City of Roseville Zoning Ordinance is hereby amended by adding Section 2316 to provide as attached as Exhibit A hereto to be published and codified as set forth in Exhibit A.

Section 2. Repealer. All ordinances or parts of ordinances in conflict herewith are repealed only to the extent necessary to give this ordinance full force and effect.

Section 3. Severability. If any article, section, subsection, sentence, clause, phrase or portion of this ordinance is held invalid or unconstitutional by any court or competent jurisdiction, such portion shall be deemed a separate, distinct and independent provision and such holding shall not affect the validity of remaining portions of the ordinance, being the intent of the City that this ordinance shall be fully severable.

Section 4. Effective Date. The terms and provisions of this ordinance are deemed to be an emergency ordinance which shall become effective upon publication and adoption.

AYES _____

NAYS _____

ABSENT _____

_____
JOHN CHIRKUN, Mayor

Attested:

_____
RICHARD STEENLAND, City Clerk

I, Richard Steenland, City Clerk of the City of Roseville, Macomb County, Michigan, do hereby certify that Ordinance No. _____ was adopted by the City Council of Roseville, assembled in regular session on November _____, 2009. Said Ordinance was posted in the following places:

Roseville Police Station, 29753 Gratiot Avenue
Roseville Public Library, 29777 Gratiot Avenue
Roseville Civic Center, 29777 Gratiot Avenue

Notice of said posting was published in *The Macomb Daily* on November _____, 2009.

_____
RICHARD STEENLAND, City Clerk

EXHIBIT A

Section 2316 Gratiot Avenue Corridor Overlay Zone:

A. **Intent.** The intent of the Gratiot Avenue Corridor Overlay Zone is to:

1. Improve traffic operations; reduce potential for crashes; improve pedestrian and transit environments; and preserve the vehicular carrying capacity of Gratiot Avenue through regulations on the number, spacing, placement and design of access points.
2. Apply regulations that are appropriate to the built character and downtown environment on Gratiot Avenue, which demand flexibility in the way and extent they are applied.
3. Recognize the presence of a median road design already provides an ideal access management tool, and adjust the emphasis away from the spacing of driveways from each other to the spacing and design of driveways from signalized intersections and median crossovers.

4. **Applicability.** This overlay zone shall apply to all land with frontage along Gratiot Avenue. The following applications must also comply with the standards in this Section.

   1. New and Enlarged Buildings and Structures. Any new principal building or structure, or the enlargement of any principal building or structure by more than fifty (50) percent. Structures destroyed to an extent of more than fifty (50) percent of its replacement value shall be reconstructed only in conformity with the provisions of this ordinance code, as required in Section 2302.4.b.
   2. Land Division, Subdivision or Site Condominium. Any land division or subdivision or site condominium development, including residential developments.
   3. Intensity of Use. Any change of use that significantly increases the number of vehicle trips generated or number of parking spaces required.

5. **Access Management Standards.** The following regulations of this Section shall be considered by the Planning Commission:

   1. Compliance with Corridor Plan. Access shall generally be provided as shown in the Gratiot Avenue Corridor Improvement Plan.
   2. Number of Access Points. The number of resulting access points shall be the fewest necessary to provide reasonable access to the site. Each lot shall be permitted one access point, which may consist of an individual driveway, a shared access with an adjacent use, or access via a service drive.
   3. Additional Access Points. Additional access points may be permitted by the Planning Commission upon finding that all other standards are met, and/or if a traffic impact study is submitted that justifies a need for additional access due to safety reasons or where a poor level of service will result from fewer access points.
   4. Spacing and Offset from Intersections. Access points shall be either directly aligned or spaced/offset as far from intersections as practical, especially signalized intersections.
   5. Consideration of Median Crossovers. Access points along median sections of Gratiot Avenue shall be located in consideration of median crossovers. Access points shall directly align with or be offset the maximum distance possible from median crossovers to allow for weaving across travel lanes and storage

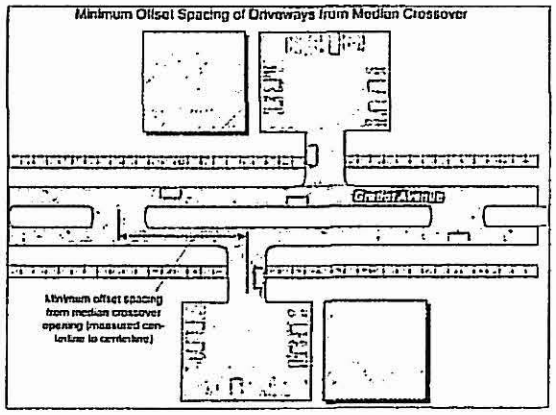

within the median.

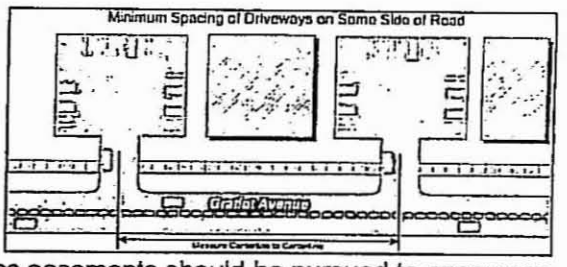

6. Spacing of Access Points on Same Side of Road. Driveways shall be spaced as far as practical from other driveways along Gratiot.

7. Consideration of Adjacent Sites. Access points shall be located to consider adjacent lots. Where feasible, shared access easements should be pursued to encourage future connections between sites.

8. Shared Driveways. Where direct access consistent with the above regulations cannot be achieved, access should be provided via a shared driveway or service drive. Where implemented, shared access or service driveways should be accompanied by an executed access agreement, signed by all affected property owners.

6. **Review Procedure.** Applications shall be processed according to Article 21, Site Plan Review, and Section 2605, Certificates, as appropriate. The Building Official may require Planning Commission review as part of any Zoning Compliance Certificate requests if it is determined that such request does not adhere to the standards of this Section.

   1. Submittal Information. Along with any other required information, developments subject to review shall submit:

      a. Detailed information showing existing access points on adjacent sites; proposed access points; changes to existing access; and any information requested by the City that is needed to review site access.

      b. The Planning Commission may require submittal of a traffic impact report, prepared by a qualified traffic engineer, to verify the need for additional access points or to justify a modification.

      c. Where it is determined by that certain site plan submittal requirements are not necessary to the review and understanding of the site, the Planning Commission may waive the site plan requirements and allow submittal of a scaled drawing that provides sufficient detail to review site access.

   2. Modification of Plan Standards. The Planning Commission may waive certain requirements of this Section upon consideration of the following:

      a. The proposed modification is consistent with the general intent of the standards of this overlay zone and the recommendations of the Gratiot Avenue Corridor Improvement Plan and published MDOT guidelines.

      b. MDOT staff endorse the proposed access design.

      c. Driveway geometrics have been improved to the extent practical to reduce impacts on through traffic flow.

      d. The modification is for an access point that has, or is expected to have very low traffic volumes (less than 50 in- and out-bound trips per day) and is not expected to significantly impact safe traffic operations.

      e. Shared access has been provided, or the applicant has demonstrated it is not reasonable.

      f. Such modification is the minimum necessary to provide reasonable access, will not impair public safety or prevent the logical development or redevelopment of adjacent sites and is not simply for convenience of the development.

VACATION OF PUBLIC RIGHT-OF-WAY WITHIN EXISTING HURON PARK, NORTH OF FRAZHO, WEST OF BELLEAIR

Minutes of the Regular Meeting of the City Council of the City of Roseville, County of Macomb, Michigan, held in said City on Tuesday, November 24, 2009 at 7:00 p.m., local time.

PRESENT: _____

ABSENT: _____

_____ moved, _____seconded, to approve the vacation of public right-of-way within existing Huron Park, north of Frazho, west of Belleair.

NOW, THEREFORE BE IT RESOLVED, that the City of Roseville, Michigan, does hereby vacate the public right-of-way within existing Huron Park, north of Frazho, west of Belleair.
MOTION CARRIED UNANIMOUSLY

STATE OF MICHIGAN)
SS)
COUNTY OF MACOMB)

I, RICHARD M. STEENLAND, the duly qualified and acting City Clerk of the City of Roseville, Macomb County, Michigan, do hereby certify that the foregoing is a true and complete copy of a Resolution adopted by the City Council of the City of Roseville, Macomb County, Michigan, on Tuesday, November 24, 2009 and that said meeting was conducted and public notice of said meeting was given pursuant to and in full compliance with the Open Meetings Act, being Act 267 of the Michigan Public Acts of 1976, as amended, and that the minutes of said meeting were kept and will be or have been made available as required by said Act.

RICHARD M. STEENLAND
City Clerk

City of Roseville

29777 GRATIOT, P.O. 290
ROSEVILLE, MICHIGAN 48066

Building Department (586) 445-5450

VACATING PUBLIC RIGHT-OF-WAY APPLICATION FORM

(Please Print or type)

FOR VACATING: X STREET _____ ALLEY _____ EASEMENT

1. Applicant Name: SCOTT LOCKWOOD, CONSULTING CITY ENGINEER

   Street Address: 29777 GRATIOT AVENUE

   City, State, Zip: ROSEVILLE, MI 48066

   Phone Number(s): 586. 445. 5445

2. Location of Right-of-Way Requested to Be Vacated:

   WITHIN EXISTING HURON PARK, NORTH OF FRAZHO, WEST OF BEL-AIRE

3. Reason(s) for requesting the Right-of-Way be vacated:

   TO FORMALIZE PARK USE AND AS PART OF MDNR TRUST FUND DEVELOPMENT PROJECT AGREEMENT REQUIREMENT.

4. This application must be accompanied by:

A. A petition signed by 2/3 of the abutting property owners
B. A legal description of the subject Right-of-Way
C. A survey prepared at an engineers scale of not less than one inch equeals fifty feet (1" = 50') showing:
   a. Vicinity Sketch showing Right-of-Way in larger area around it
   b. North point and scale
   c. Name of person/firm who prepared drawing
   d. Subject Right-of-Way
   e. Adjacent property lines
   f. Any intersecting driveways, street or alleys.
   g. Buildings of structures within fifteen (15) feet of the subject right-of-Way that can only be accessed from the subject Right-of-Way.
   h. Utility easements in Right-of-Way

NOTE: For Municipal Use Only:

1. Date Application Received: 8-20-09
2. Date Reviewed by Planning Commission: 10-5-09, 10-19-09, _____
3. Date of Planning Commission Action: _____

   Approved: _____

   Disapproved: _____

   Tabled: _____, _____, _____,

4. Date Reviewed by City Council: _____
5. Date if City Council Action: _____

   Approved: _____

   Disapproved: _____

   Tabled: _____, _____, _____,

SKETCH OF DESCRIPTION

ANDERSON, ECKSTEIN AND WESTRICK, INC.
51301 SCHOENHERR ROAD
SHELBY TWP., MI. 48315
PHONE: (586) 726-1234
FAX: (586) 726-8780
aewinc@aewinc.com
www.aewinc.com

NORTH
W E
S

1" = 200'

0 100 200 400

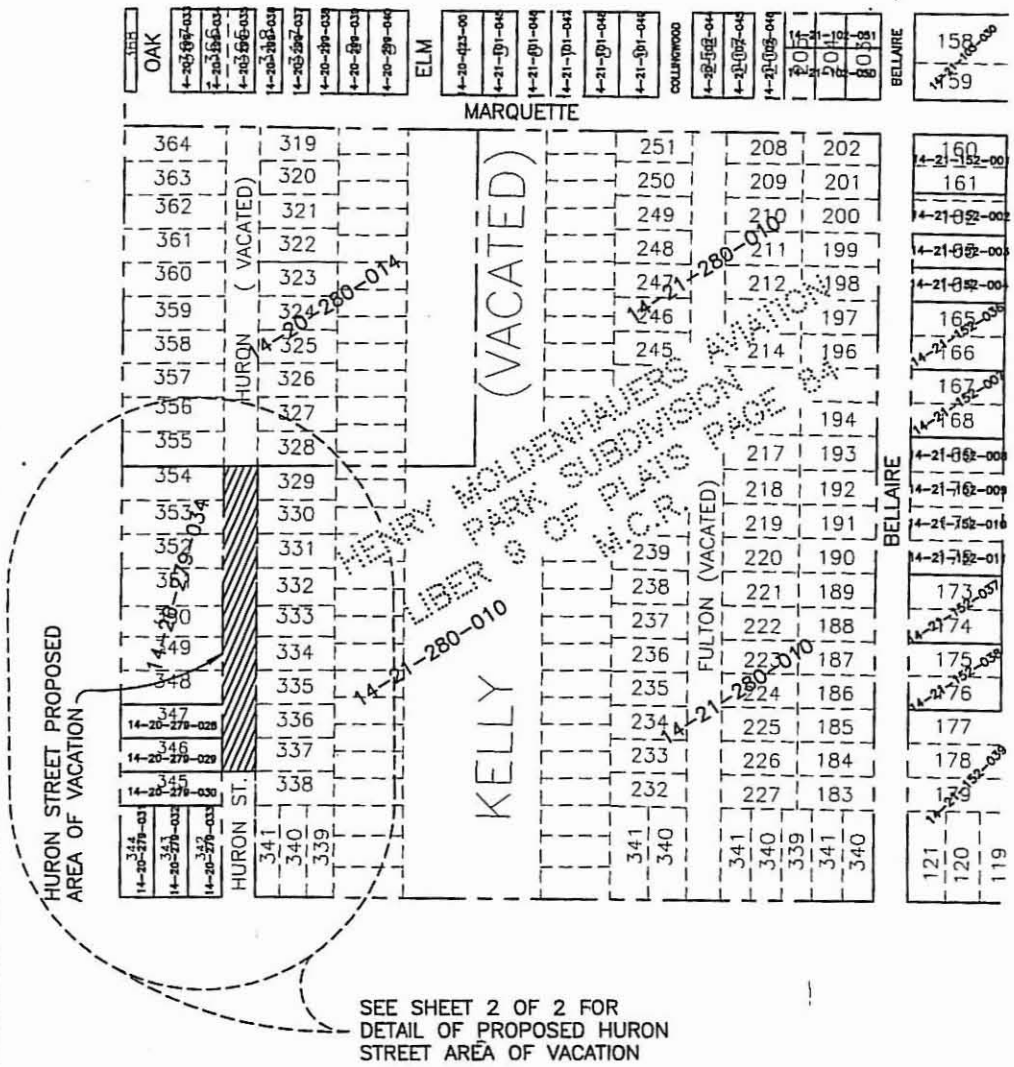

DESCRIPTION
PART OF HURON AVENUE
TO BE VACATED

HURON AVENUE (50 FEET WIDE) EXTENDING NORTH FROM THE LINE COMMON TO LOTS 345 AND 346 TO THE LINE COMMON TO LOTS 354 AND 355, ALL OF HENRY MOLDENHAUERS AVIATION PARK SUBDIVISION OF PARTS OF THE NORTHEAST QUARTER OF SECTION 20 AND THE NORTHWEST QUARTER OF SECTION 21, TOWN 1 NORTH, RANGE 13 EAST, ERIN TOWNSHIP (NOW THE CITY OF ROSEVILLE), MACOMB COUNTY, MICHIGAN AS RECORDED IN LIBER 9 OF PLATS, PAGE 84, MACOMB COUNTY RECORDS.

ANDERSON, ECKSTEIN AND WESTRICK, INC.

CERTIFY TO:	CITY OF ROSEVILLE	SEC: 20 & 21	CITY OF ROSEVILLE	AEW NO.: 0100-0392
ADDRESS:	29777 GRATIOT AVE.	COUNTY: MACOMB		DRAWN BY: JJG
ST., & ZIP:	ROSEVILLE, MI 48066	PLAN NO.: xx	BOOK NO.: 2650	CHECKED BY: SWM
		SCALE: NONE		SHEET 1 OF 2

0100-0392\Dwg\Survey\MOLDENHAUERS.dwg, Model, 8/19/2009 2:15:30 PM, \\aew-primary\hp color LaserJet 5500, 1:200

SKETCH OF DESCRIPTION

ANDERSON, ECKSTEIN AND WESTRICK, INC.
51301 SCHOENHERR ROAD
SHELBY TWP., MI. 48315
PHONE: (586) 726-1234
FAX: (586) 726-8780
aewinc@aewinc.com
www.aewinc.com

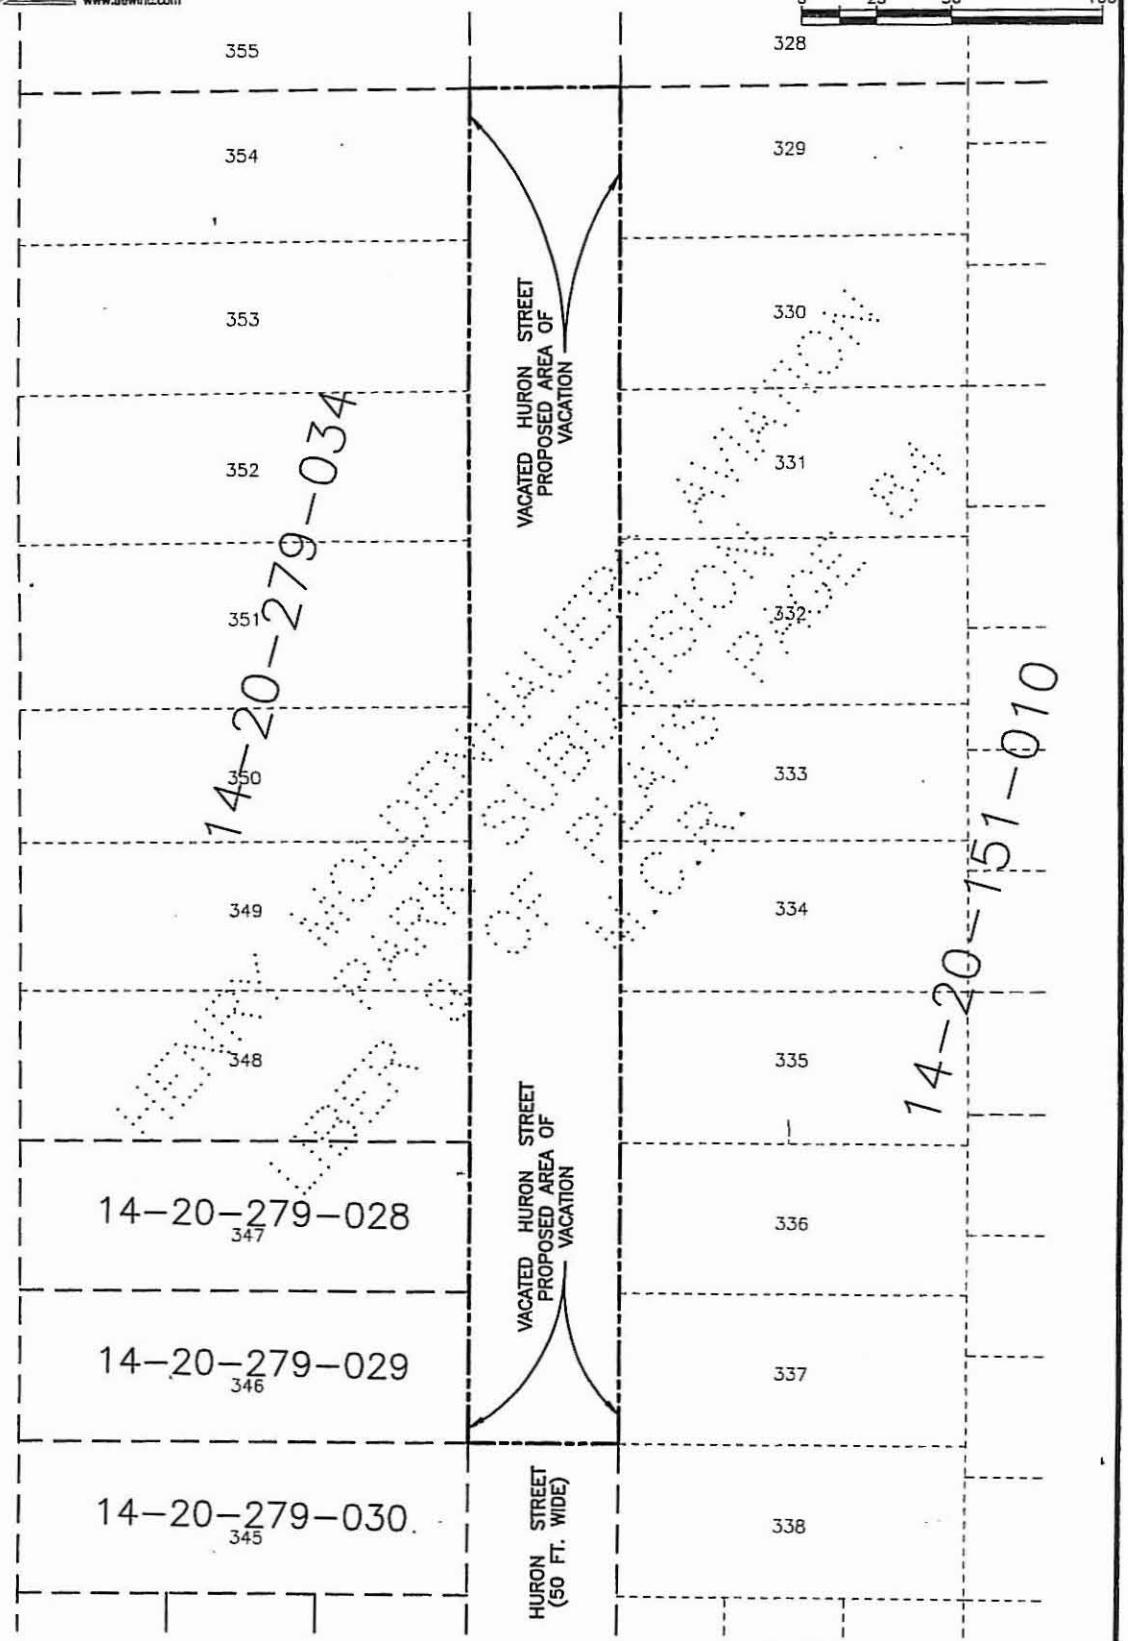

FOR DESCRIPTION SEE SHEET 1 OF 2

CERTIFY TO:	CITY OF ROSEVILLE	SEC: 20 & 21	CITY OF ROSEVILLE	AEW NO.: 0100-0392
ADDRESS:	29777 GRATIOT AVE.	COUNTY: MACOMB		DRAWN BY: JJG
CITY, ST., & ZIP:	ROSEVILLE, MI 48066	PLAN NO.: xx	BOOK NO.: 2650	CHECKED BY: SWM
		SCALE: 1"=50'		SHEET 2 OF 2

G:\0100\0100-0392\Dwg\Survey\VAC-HURON_09.dwg, Model, 6/19/2009 2:05:19 PM, \\aew-primary\hp color LaserJet 5500, 1:50

Copies of the Year-End Budget Adjustments are available for review in the Controller's Office

CITY OF ROSEVILLE
MACOMB COUNTY, MICHIGAN

RESOLUTION REVISING FEES 2009

At a Regular Meeting of the City Council of the City of Roseville held in the Council Chambers, 29777 Gratiot Avenue, Roseville, Michigan 48066, Tuesday, November 24, 2009, at 7:00 p.m., local time.

Present: _____

Absent: _____

_____ moved, _____ seconded, to adopt the following Resolution approving changes in the schedule of fees for various city departments:

WHEREAS, The City of Roseville finds that it is in the interest of public health, safety and welfare to review and establish fees for licenses, permits, certificates, inspection and services provided by the City as well as the amount of any bond required to be posted or insurance required to be carried in order to obtain any license or permit required by the City, as set forth in Chapter 133 of the Code of Ordinances of the City of Roseville, by resolution.

NOW, THEREFORE, it is resolved:

That the City of Roseville fee schedule be revised to provide as follows:

§133-6. Department of Buildings and Inspection Fees.

	CURRENT	CHANGE
A. Mechanical permit and registration fees:		
Add: Inspection Repairs (new)		$30.00
C. Department of Building and Inspections, Zoning and Permit fees:		
Add: Special ZBA Meeting		$300.00
Add: Transfer Certificate of Occupancy request		$ 10.00
Administrative fee for **all** services performed on private property for maintenance issues snow removal, debris removal, grass cutting, etc.)		$ 80.00
Residential variance for issues not regulated by the Roseville Zoning Ordinance		$ 50.00
Residential variance for issues regulated by the Roseville Zoning Ordinance Residential District (R-1))	$50.00	$150.00
D. Plumbing permit and registration fees:		
Add: Inspection Repairs		$30.00

§133-7. City Clerk's Office Fees.

Audio CD copies of Council Meeting. per meeting **(Change "cassette" to "CD")**	$6.00	$10.00
Freedom of Information		
Add: Colored copies per page		$0.50
Campaign aids		
Voter labels	$10 set-up plus $0.25 per label sheet	$10 set-up $0.30 per label sheet
Voter information on CD/Disc	$6.00	$10.00
Add: Notary Fee		$10.00 non-resident

§133-9. Fire Department Fees.

F. Copies of fire investigation photographs.

(8)	RWCD (photo CD)	$100.00	$150.00

G. Ambulance fees
[Added 12-14-2004]

(1) BLS = (Basic calls requiring Oxygen/Transport only)

BLS Emergency	$325	$420
BLS Non-Emergency	$325	No Change

(2) ALS1 = Advanced calls with limited care
(IV's/Oxygen/Monitor/Dextrose/Transport)

ALS Emergency	$525	No change
ALS Non-Emergency	$525	No change

(3) ALS2 = Advanced calls with extensive care
(Invasive care/3 Medications)

ALS2	$525	$720
(4) BLS Treat / No Transport	0	$410 (amended 11/11/09)
(5) ALS Treat/No Transports	$100	$415
(6) Mileage	$7/mile	$11/mile
(7) Oxygen fee	$40	No change
(8) Extrication	$500	No change
(9) Returned Check Fee	$40	No change

K. Hazardous Materials **[New]**

(1) For businesses that use, store or generate **below** the specified quantity threshold	$100.00
(2) For businesses that use, store or generate **at or above** the specified quantity threshold	$150.00
(3) Late filing fees	$ 75.00

§133-13 Police Department Fees.

A. General fees

Accident reports	$5.00	$10.00
Incident reports		
First page	$3.00	Remove
Pages 1-10		$5.00
Per page after 10	**$5.00**	**$1.00**
Per pages 21-30	**$5.00**	**Remove**
Fingerprint cards	$10.00 (resident)	$25.00 (Non-resident)

Add resident to current $10 fee. Add Non-resident to (New) $25.00 fee

Gun purchase permits, copies	$3.00	**Remove**
Court-ordered preliminary breath tests	$7.00	$10.00

B. Licenses issued by Police Department

Dog licenses		
Spayed/neutered	$3.00/1-year	$4.00/1-year
	$4.00/2-year	$5.00/2-year
	$5.00/3-year	$6.00/3-year
Not spayed/neutered	$11.00/1-year	$12.00/1-year
	$18.00/2-year	$19.00/2-year
	$25.00/3-year	$26.00/3-year
Drive-in restaurant	$25.00	$40.00
Handbill and bill posters		
for 1 year	$50.00	$100.00
for 3 months	$25.00	$50.00
for 1 week	$15.00	$30.00

for 1 day	$5.00	$20.00
Junkyard/used auto parts	$100.00	$150.00
Precious metals and gems dealers each employee	$10.00	$20.00
Skating rink	$25.00	$50.00
Solicitor/canvasser good for 90 days	$100.00	$150.00
Truck/trailer rental	$25.00	$50.00
Used car/truck sales	$25.00	$50.00
Public vehicle driver	$25.00	$30.00
Renewal	$20.00	$25.00
Taxicabs each cab	$25.00	$30.00

STATE OF MICHIGAN)
SS)
COUNTY OF MACOMB)

I, RICHARD M. STEENLAND, the duly qualified and acting City Clerk of the City of Roseville, Macomb County, Michigan, do hereby certify that the foregoing is a true and complete copy of the Resolution adopted by the City Council of the City of Roseville, Macomb County, Michigan, on Tuesday, November 24, 2009 and that said meeting was conducted and public notice of said meeting was given pursuant to and in full compliance with the Open Meetings Act being Act 267 of the Michigan Public Acts of 1976, as amended, and that the minutes of said meeting were kept and will be or have been made available as required by said Act.

RICHARD M. STEENLAND
CITY CLERK

Memorandum

To: Stephen A. Truman, City Manager

From: Peter Provenzano, Assistant City Manager [redacted]

Date: November 10, 2009

Re: **Aluminum Glass Doors for Court**
Bid # 103-030911

Bid Advertised:	October 19, 2009 in the Macomb Daily
Bid Due:	November 3, 2009 at 11:00 a.m. Local Time
Present at Opening:	Paul VanDamme, Purchasing Assistant Jill Cross, Administrative Assistant Bernie Larsh, Building Maintenance Foreman

Specifications were written by the Maintenance Department for Aluminum Glass Doors at the 39th District Court Building. Bid invitations were sent to fourteen (14) companies of which ten (10) companies responded with quotations; five (5) companies were Roseville-based businesses.

The bids were reviewed by Bernie Larsh from the Building Maintenance Department. The low bid, meeting specifications, was submitted by Great Lakes Security, a Roseville-based company. The City previously has done satisfactory business with Great Lakes Security.

Therefore, it is recommended that we accept the bid submitted by **Great Lakes Security** in the amount of **$11,907** to purchase and install Aluminum Glass Doors for the Court Building.

Should you have any questions, please contact this office.

/jc

Attachment

39th District Court
Aluminum Glass Doors
Due: Nov. 3, 2009

BIDDERS			**Total**
Great Lakes Security *	**Roseville**	**$**	**11,907.00**
Harris Glass Co.	Redford	$	12,155.00
Burke Glass Co.	Hazel Park	$	12,360.00
Signature Glass *	Roseville	$	12,500.00
Madison Heights Glass	Ferndale	$	12,595.00
GEM Glass *	Roseville	$	14,170.00
Image Building Solutions	Royal Oak	$	14,680.00
Macomb Fire Door *	Roseville	$	15,674.00
United Glass	Chesterfield	$	16,862.00
Modern Mirror & Glass Co. *	Roseville		No Bid
* Roseville Bassed Business			
Present at Bid Opening:			
Paul VanDamme, Purchasing Assistant			
Jill Cross, Administrative Assistant			
Bernie Larsh, Building Maintenance Foreman			
Reps From: United Glass Mirror			
Madison Heights Glass			

To: Steve Truman
Joe Boedeker
Pete Provenzano
Melissa King

Attached you will find the low bid for the replacement of the exterior court doors, included in this was the removal of the north interior door handi-cap device and it being moved on to the south interior door. But after further review it was discovered that the handi-cap opener could not work on the south door because it is a right hand reverse opening door and the existing opener can only be used on a left hand reverse opening door.

As you see with the increased cost of adding a new handi-cap opener to the bid specifications it increased the cost of the project and put it over the budgeted amount of 9000.00 by 2907.00 dollars. The reason for the moving of the handi-cap opener is because of the relocation of the security desk to the south door side for the safety of court personnel. I recommend that we accept this bid at a cost of 11,907.00 because of the security issues we have been having with the current medium duty doors on the exterior entrances to the court building. If you should have any further question feel free to contact me.

Bernie Larsh
[redacted]

PROPOSAL

COPY

City of Roseville
Purchasing Department
29777 Gratiot Avenue
Roseville, MI 48066

Phone: 586-445-5425
Date: October 13, 2009

All Bids MUST be submitted in a sealed envelope and received in the Purchasing Office no later than:

November 3, 2009 at 11:00 AM Local Time

All Bids MUST be clearly marked:

BID: # 101-030911 DUE: November 3, 2009 at 11:00 AM Local Time

Description	Qty	Price
Ramco heavy duty aluminum glass doors, w/heavy duty exit devices ~~and two handicap door operators per attached bid description.~~	4	$ 8327.00
Supply and Install 1 Handicap Door Operator		3580.00
For questions or access to job site please contact Bernie Larsh, building Maintenance Supervisor, 586-445-5475.		
TOTAL		$ 11,907.00

State Terms, if any NET 30 Time of Delivery 3 Weeks from time of order

- The City of Roseville reserves the right to accept or reject any or all bids, or split awards by item, unless otherwise stipulated, deemed to be in the best interest of the City.
- Bidder's Certification: It is hereby affirmed that the above bid has been made in accordance with terms and conditions set forth on the face side hereof and that the bidder will accept any awards made to him as a result of the quotation.

Company	GREAT LAKES SECURITY HARDWARE	Signature	[redacted]
Address	20600 14 Mile, STE A	Print Name	Richard Podgorski
City/State/Zip	Roseville, MI 48066	Title	President
Phone	586-791-5397	Date	11-2-09
Fax	586-791-5375		

Businesses located in the City of Roseville, or principal officer of business being a resident of the City, will be granted a five percent (5%) allowance toward the bid price as per Roseville City Charter. Indicate business name, principal officer's name, and Roseville Address below:

Company & Roseville Address	Great Lakes Security Hardware 20600 14 Mile, STE A Roseville, MI 48066	Principal Officer & Title	Richard Podgroski President